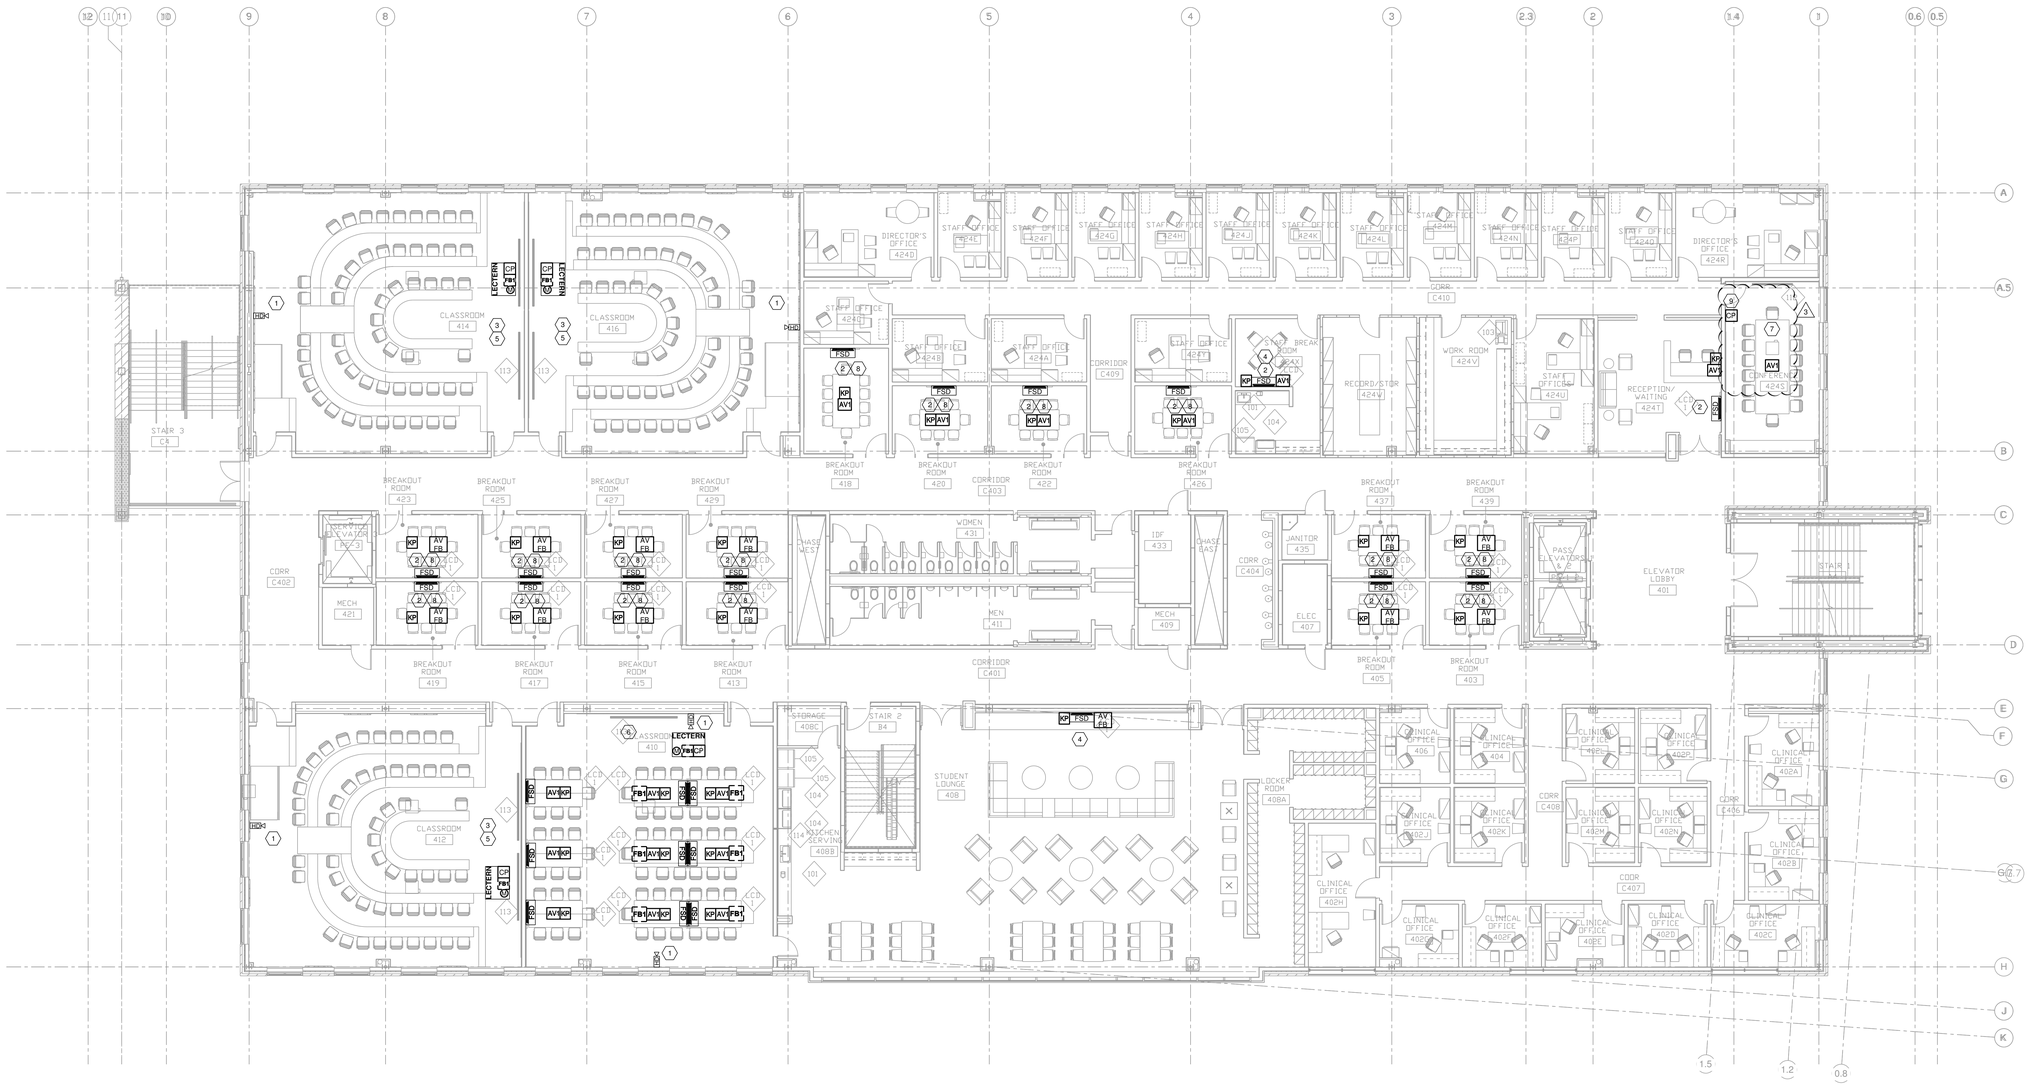

KEY NOTES:

1. PROVIDE (1) - 1" CONDUIT WITH SINGLE GANG BACK BOX FOR FUTURE OFOI CAMERA TO THE TELECONFERENCE OVERHEAD CABLE TRAY. INFRASTRUCTURE ONLY.
2. OFOI FLAT SCREEN DISPLAYS AND OFOI CONTROL SYSTEM. PROVIDE BACK BOX WITH CONDUIT FROM WALL KEYPAD TO BEHIND THE DISPLAY FOR FUTURE CONTROL SYSTEM. PROVIDE AUDIO VIDEO CONNECTIVITY FROM AV PLATE IN-WALL OR FLOOR BOX TO AV PLATE BEHIND DISPLAY. PROVIDE AV PATCH CABLES FOR CONNECTIVITY FOR AV PLATES.
3. PROVIDE ASSISTED AUDIO SYSTEM
4. REF. DRAWING AV 4.06/DETAIL 7
5. REF. DRAWING AV 4.07/DETAIL 1
6. REF. DRAWING AV 4.07/DETAIL 3
7. REF. DRAWING AV 4.07/DETAIL 4
8. REF. DRAWING AV 4.07/DETAIL 7
9. PROVIDE CRESTRON MPC-M10

1 AV1.24 AUDIO VIDEO PLAN - LEVEL 4
1/8" = 1'-0"

Gensler
Pennzoil Place
711 Louisiana Street
Suite 300
Houston TX 77002
Tel: 713.844.0000
Fax: 713.844.0001

Structures+HaynesWhaley
Structural Engineer
Texas Firm Registration No. F-8830
1018 W. 11th Street, Suite 100B
Austin, Texas 78703
512-236-1285

E&C Engineers & Consultant Inc.
MEP&Fire Protection Engineer
Texas Firm Registration No. F-003068
1010 Lamar, Suite 650
Houston, TX 77002
(713) 580-8800

Walter P. Moore Associates, Inc.
Civil Engineer
Texas Firm Registration No. 1856
1301 McKinney, Suite 1100
Houston, TX 77010
(713) 630-7300

4b Technology Group
IT, Audio Visual & Security Consultant
12600 Northborough Dr., Suite 290
Houston, TX 77067
(832)249-9379

Clark Condon Associates, Inc.
Landscape Architecture
10401 Stella Link Road
Houston, TX 77025
(713) 871-1414

New Classroom and Business Building

Houston, Texas 77004

UH Project No. : P770776

UNIVERSITY of HOUSTON
YOU ARE THE PRIDE

△	Issue	Date	Description
1		08.22.2011	GMP - ISSUE FOR CONSTRUCTION
2		08.26.2011	GMP2 ADDENDUM 1
3		01.17.2012	BULLETIN 2

Seal/Signature

COMMUNICATIONS DISTRIBUTION DESIGNER
Bicsi
Geoffrey D. Basford
Reg. No. 92308
GDBRS-04-05-13
8/19/2011

Project Name
New Classroom and Business Building

Project Number
02.7044.000

Description
AUDIO VIDEO PLAN - LEVEL 4

Scale
1/8" = 1'-0"

AV1.24

© 2010 Gensler